PROJECT MANAGER: SCOTT J. FISHER, PE, CCM (804) 674-2452
DESIGN SUPERVISED BY: Precision Measurements, Inc. (804) 340-6228
SURVEY/ICE UTILITY BY: STV, Inc. Michael Hoosharp, PE (571) 633-2225
Accumark Inc. (804) 550-7740

GENERAL SHEET NOTES

1. FOR GENERAL ARCHITECTURAL NOTES AND SYMBOLS, SEE SHEET 45(00-10) AND FOR ARCHITECTURAL ABBREVIATIONS, SEE SHEET 45(00-20).
2. FUTURE TVM LOCATION IS UNRESOLVED AND CURRENT PROPOSED LOCATION INTERFERES WITH RAMP LANDING.
3. PLATFORM SLOPES AT THE SAME GRADE AS THE ROADWAY IN THE LONGITUDINAL DIMENSION, TYP.
4. LONGITUDINAL PLATFORM SLOPES VARY BETWEEN STATIONS.
5. LONGITUDINAL PLATFORM SLOPE DIRECTIONS VARY BETWEEN STATIONS. SEE SHEET 46(11-91) FOR REFERENCE.

STV INCORPORATED
Fairfax, Virginia
(ARCHITECTURE)

REVISED	STATE	STATE ROUTE	PROJECT	SHEET NO.
	VA.	250	GRTC BUS RAPID TRANSIT	46(02-20)

DESIGN FEATURES RELATING TO CONSTRUCTION OR TO REGULATION AND CONTROL OF TRAFFIC MAY BE SUBJECT TO CHANGE AS DEEMED NECESSARY BY THE DEPARTMENT

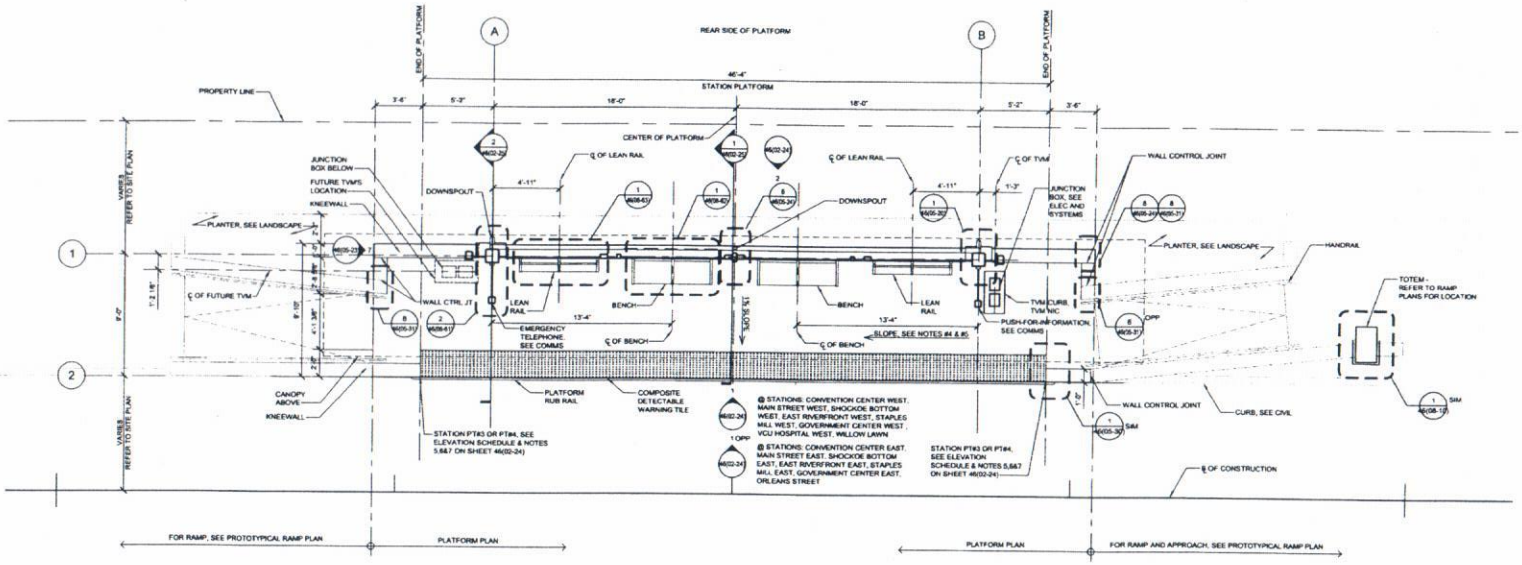

1 46(02-20) SIDEWALK STATION - PLATFORM PLAN
1/4"=1'-0"

Attachment A

SHEET TITLE: SIDEWALK STATION PLATFORM PLAN
PROJECT: GRTC BRT
SHEET NO.: 46(02-20)